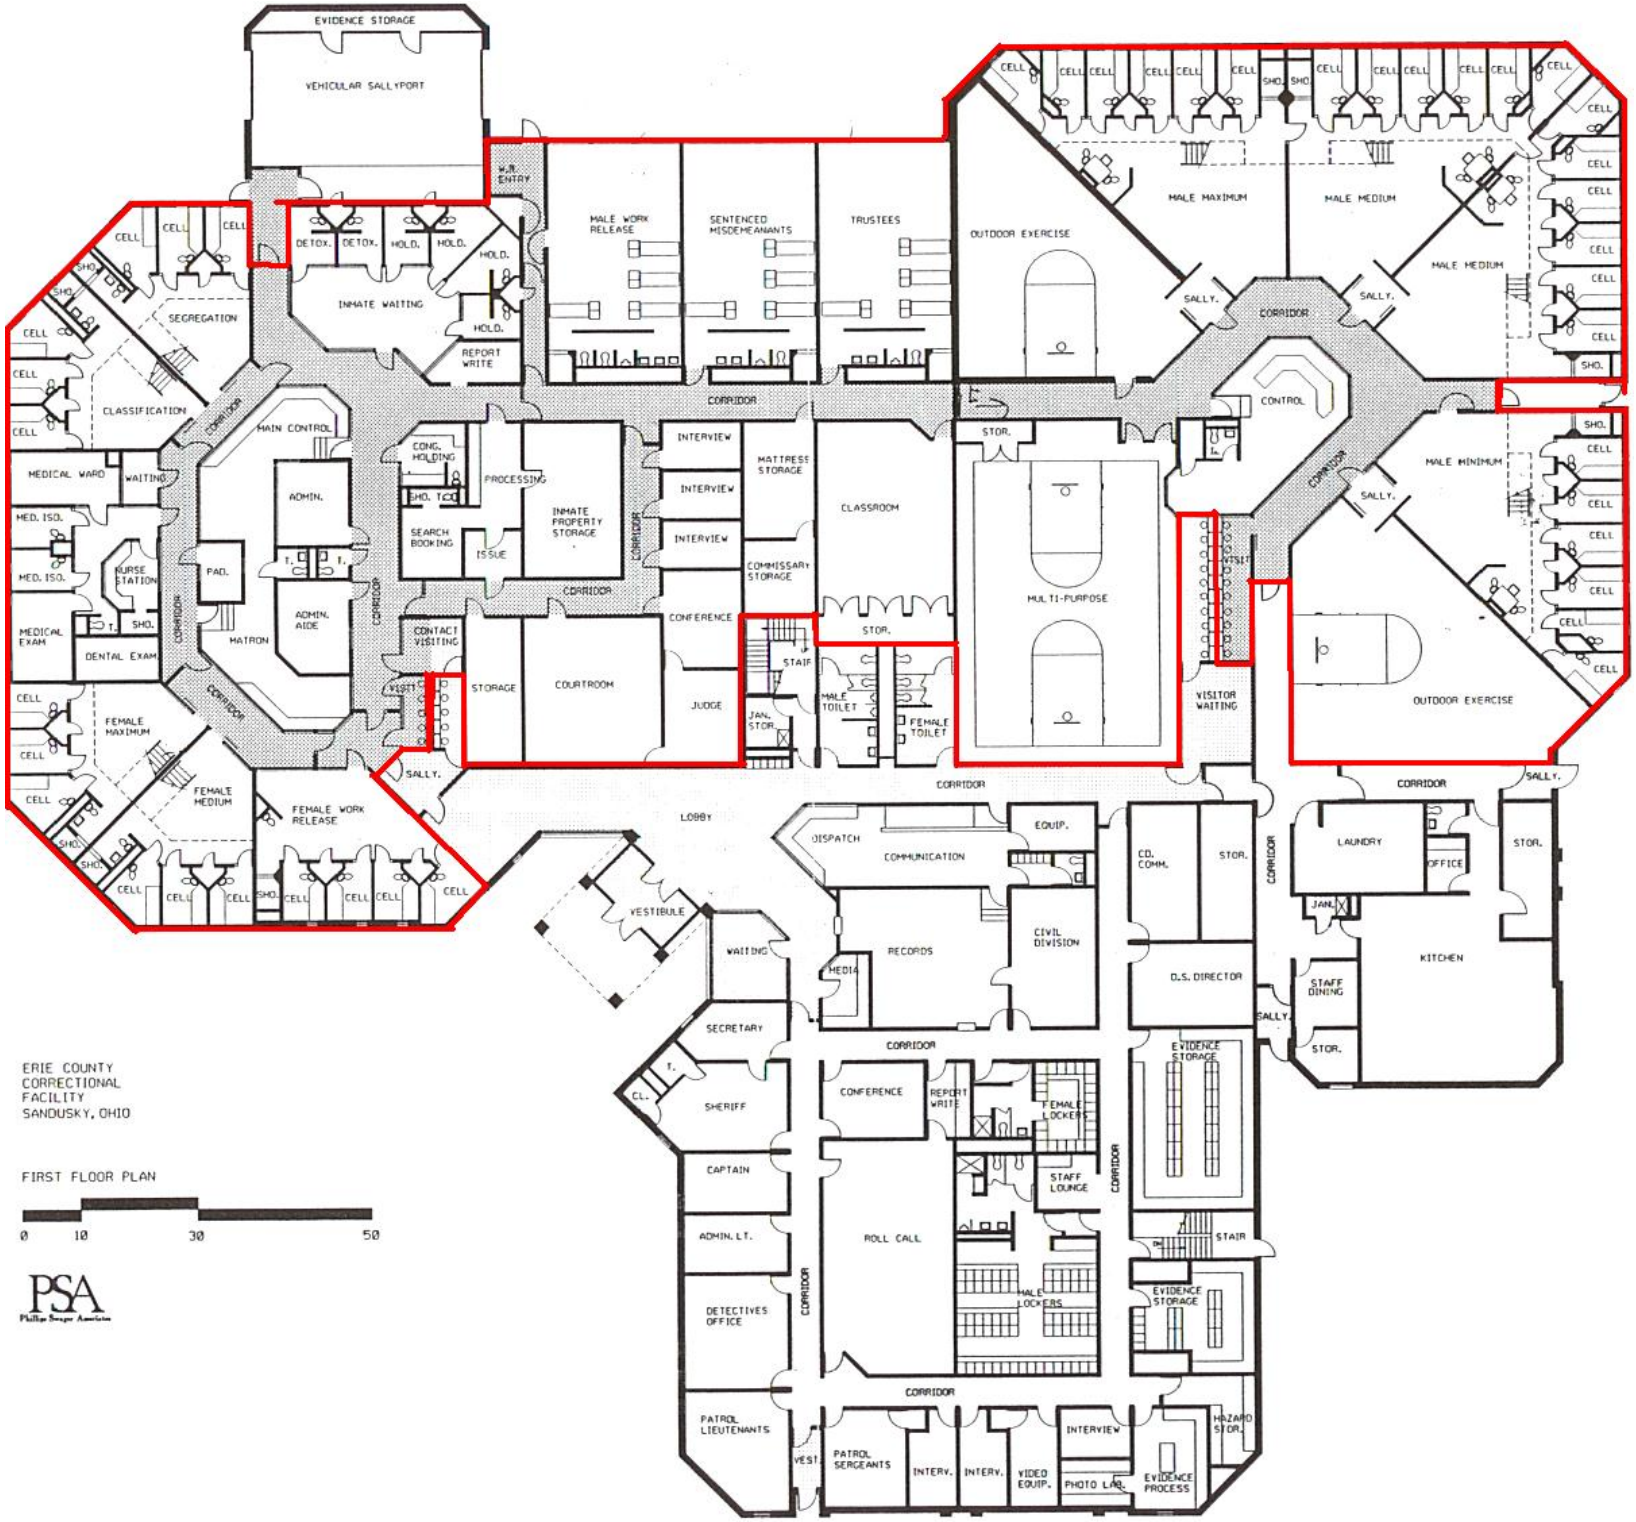

ERIE COUNTY
CORRECTIONAL
FACILITY
SANDUSKY, OHIO

FIRST FLOOR PLAN

0 10 30 50

PSA
Phillips Swager Associates